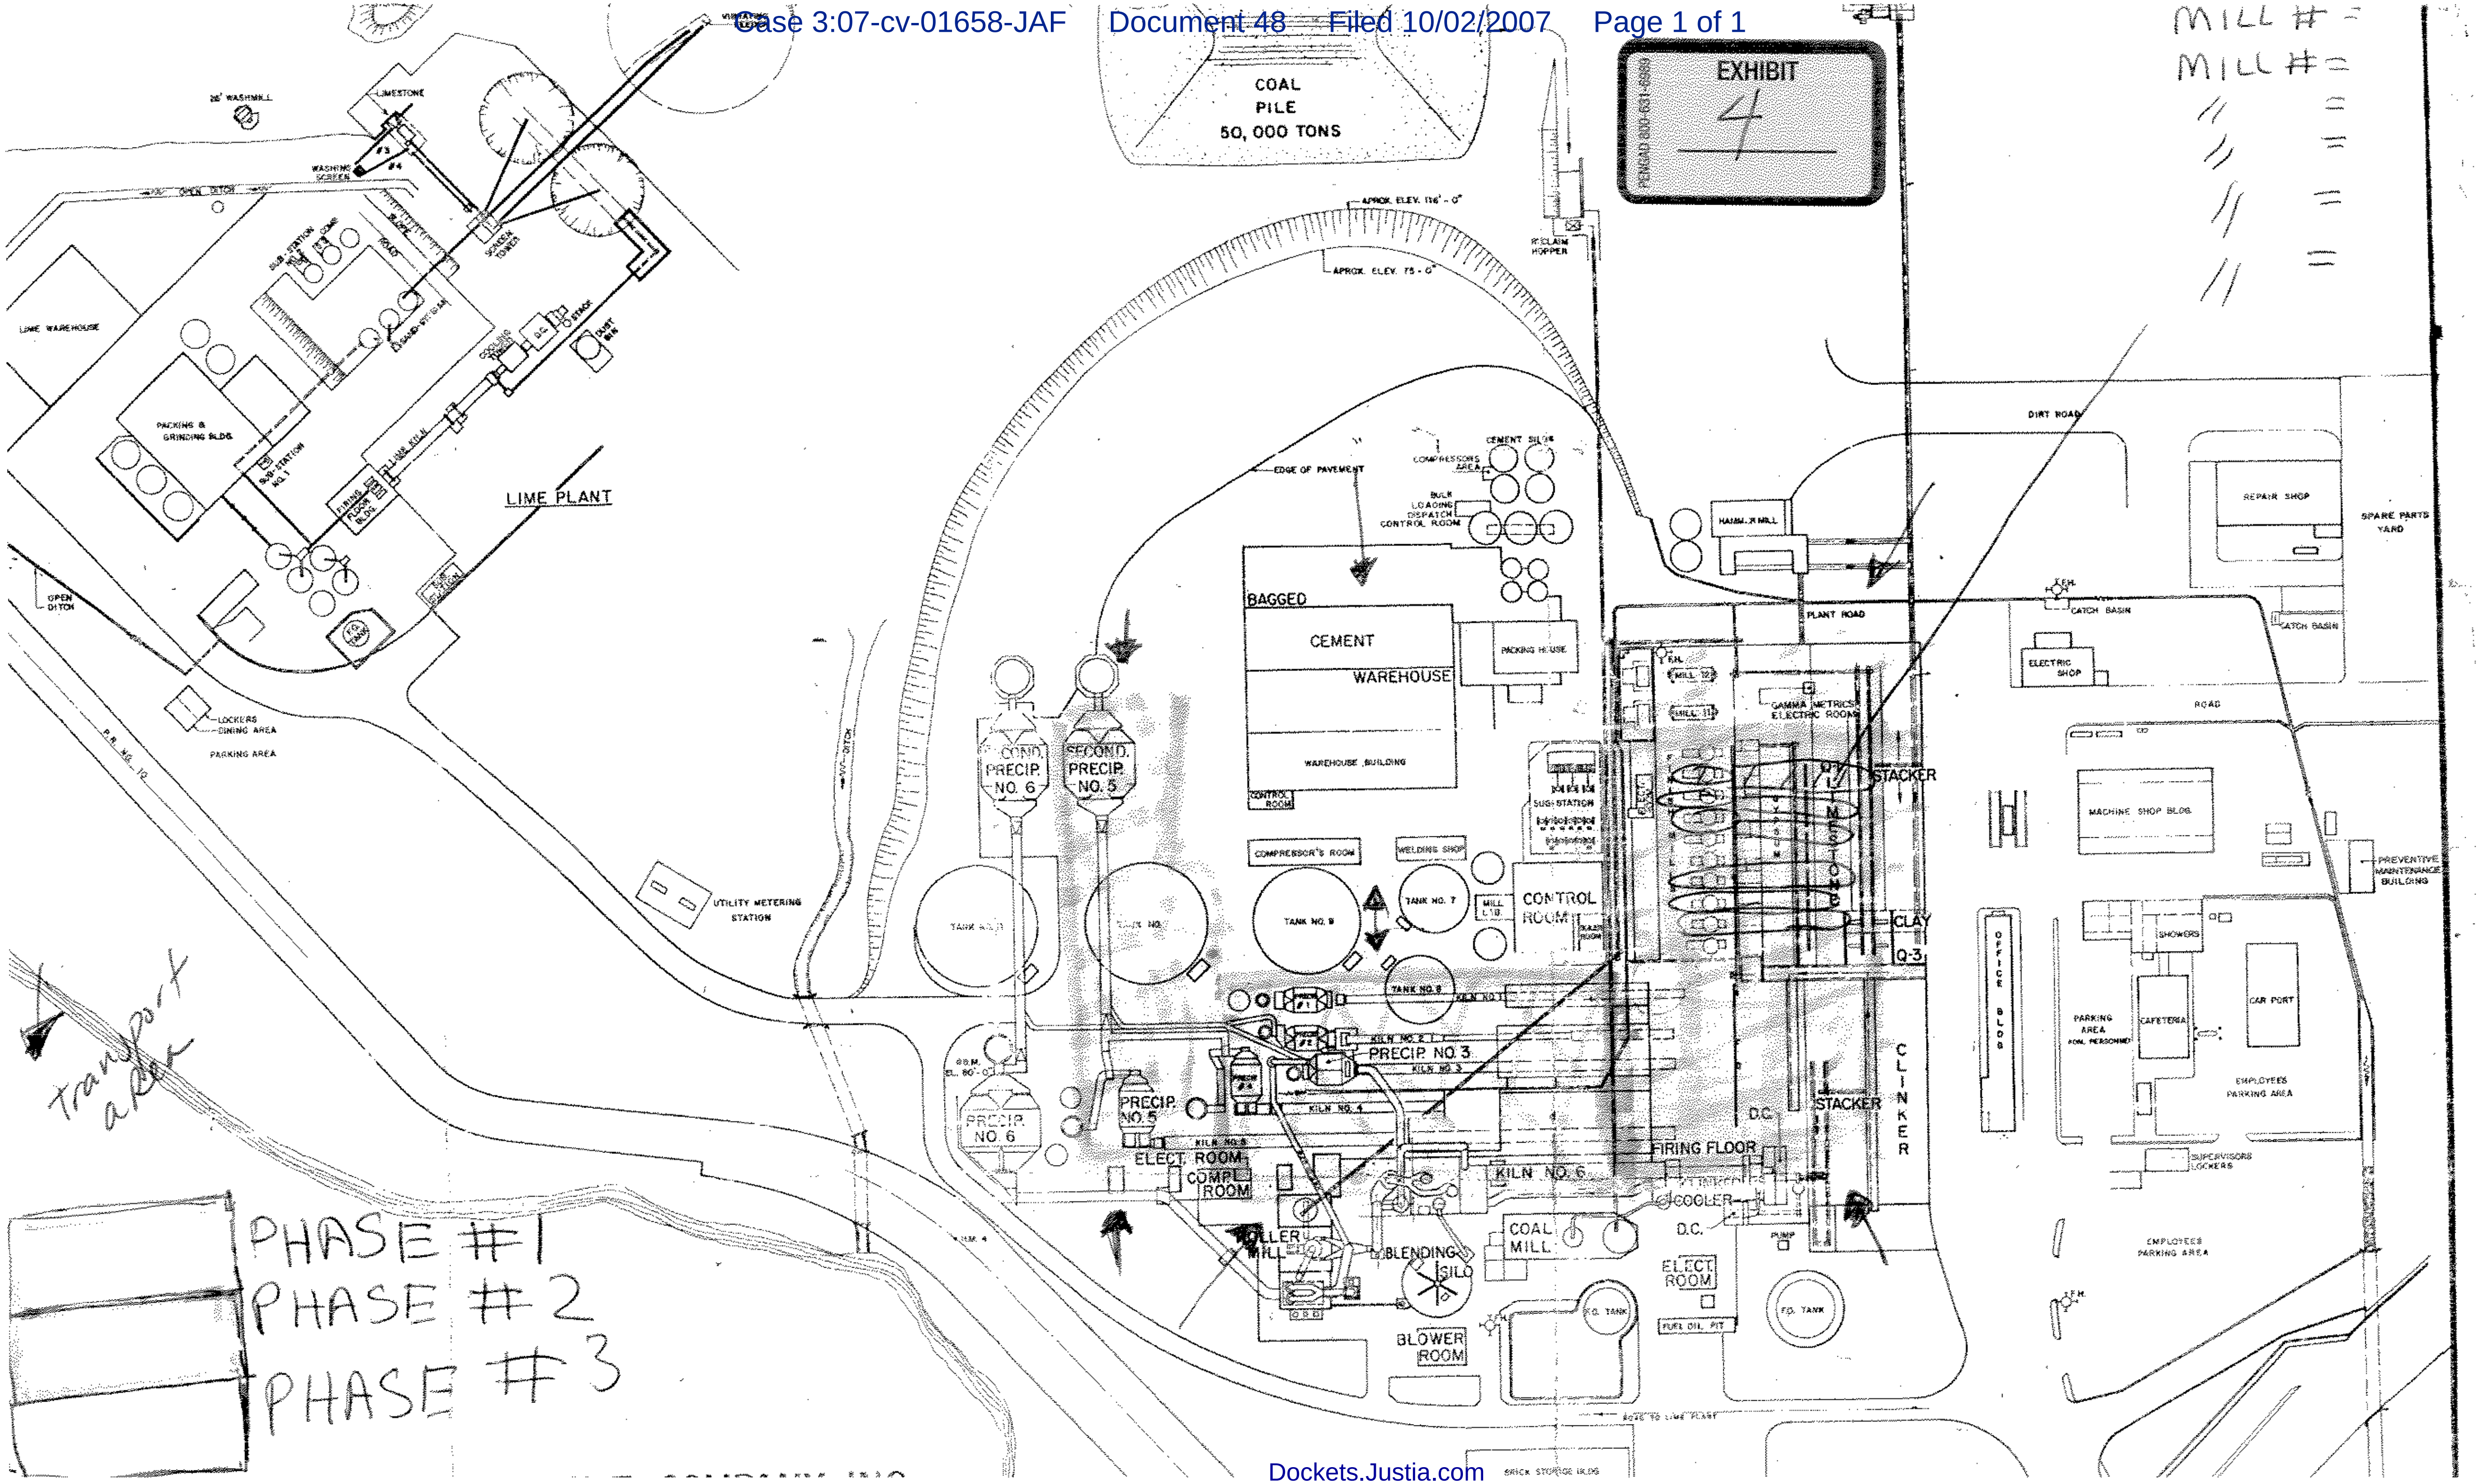
EXHIBIT
4
COAL
PILE
50,000 TONS
MILL #
MILL #
LIME PLANT
LIME WAREHOUSE
PACKING & GRINDING BLDG.
LIMESTONE
WASHING SCREEN
OPEN DITCH
LOCKERS
DINING AREA
PARKING AREA
UTILITY METERING STATION
RECLAIM HOPPER
APROX. ELEV. 75 - 0"
EDGE OF PAVEMENT
CEMENT SILOS
COMPRESSORS AREA
BULK LOADING DISPATCH CONTROL ROOM
BAGGED
CEMENT
WAREHOUSE
WAREHOUSE BUILDING
CONTROL ROOM
PACKING HOUSE
HAMMER MILL
PLANT ROAD
DIRT ROAD
REPAIR SHOP
SPARE PARTS YARD
CATCH BASIN
ELECTRIC SHOP
ROAD
GAMMA METRICS ELECTRIC ROOM
STACKER
LIMESTONE
CLAY
Q-3
CLINKER
STACKER
SUB STATION
COMPRESSOR'S ROOM
WELDING SHOP
TANK NO. 7
TANK NO. 9
TANK NO. 8
CONTROL ROOM
MACHINE SHOP BLDG.
PREVENTIVE MAINTENANCE BUILDING
OFFICE BLDG
SHOWERS
CAFETERIA
CAR PORT
PARKING AREA
EMPLOYEES PARKING AREA
SUPERVISORS LOCKERS
SECOND. PRECIP. NO. 6
SECOND. PRECIP. NO. 5
PRECIP. NO. 3
KILN NO. 3
KILN NO. 4
PRECIP. NO. 5
PRECIP. NO. 6
ELECT. ROOM
COMPL. ROOM
KILN NO. 6
FIRING FLOOR
D.C.
COOLER
D.C.
ROLLER MILL
BLENDING SILO
COAL MILL
ELECT. ROOM
F.O. TANK
FUEL OIL PIT
PUMP
BLOWER ROOM
transport area
PHASE #1
PHASE #2
PHASE #3